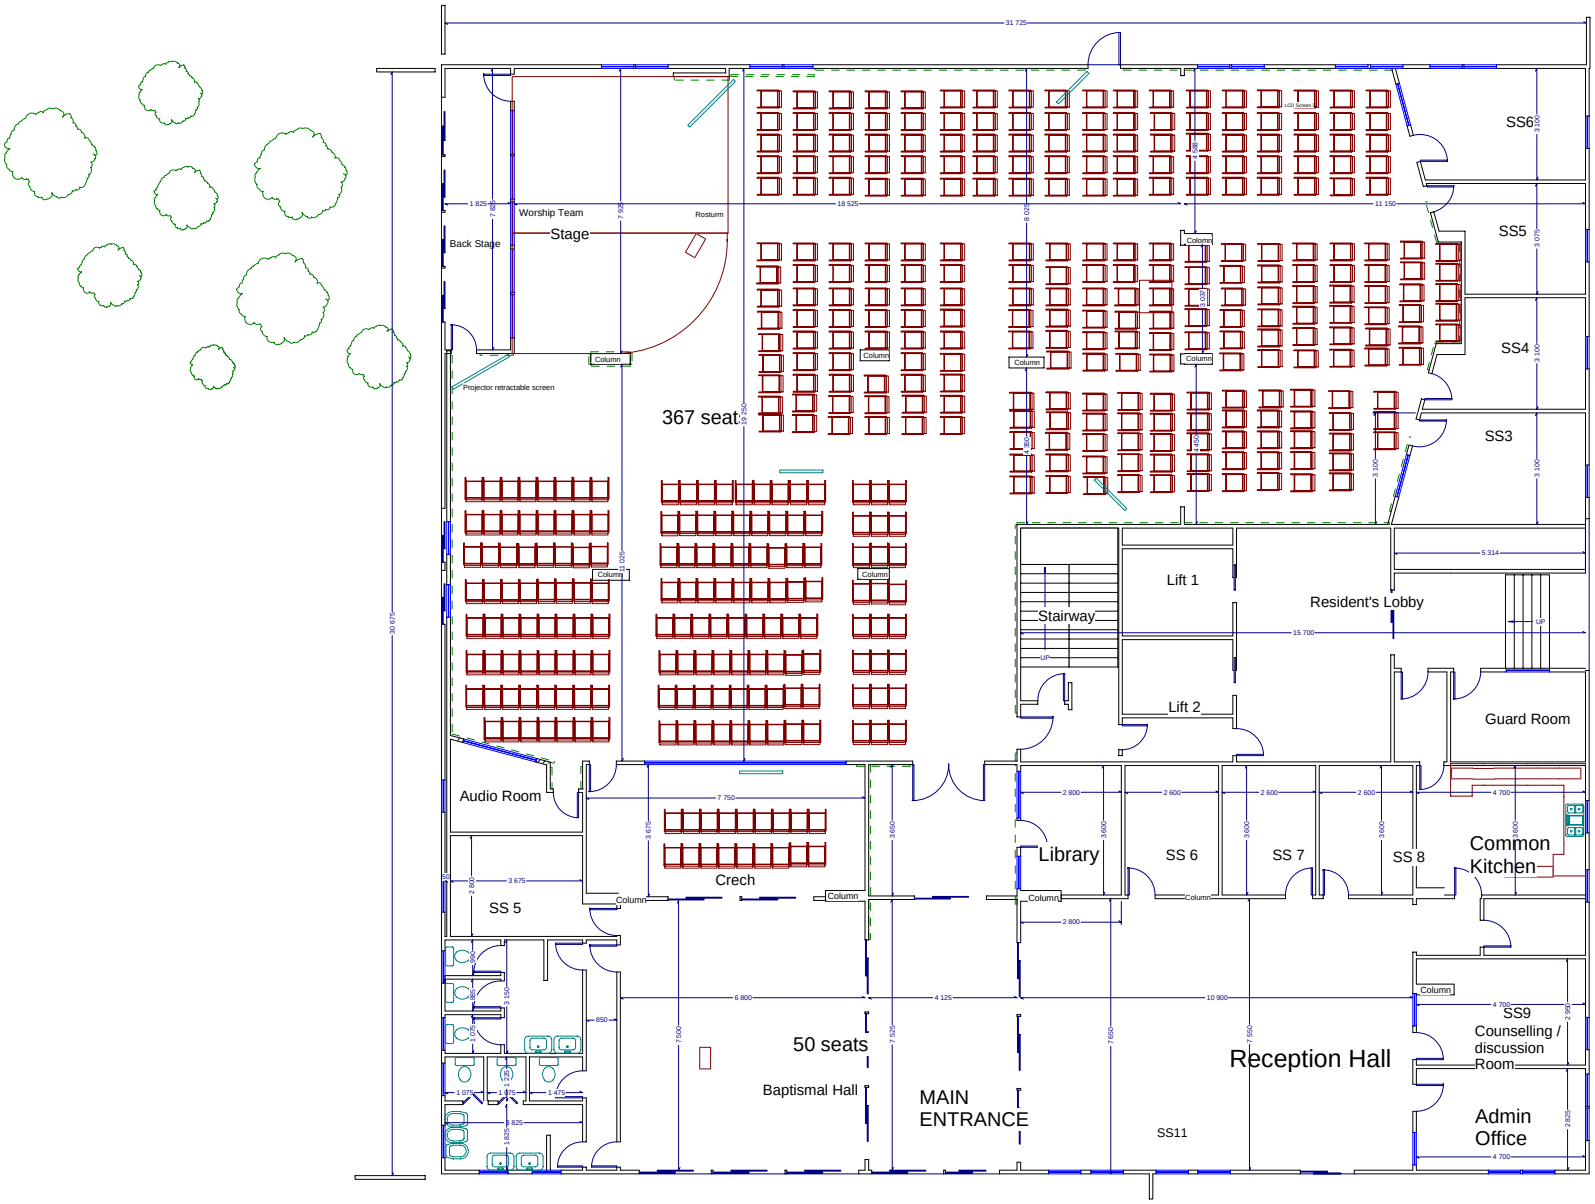

PROPOSED EMANUAL EFC NEW SANCTUARY

FRONT GARDEN